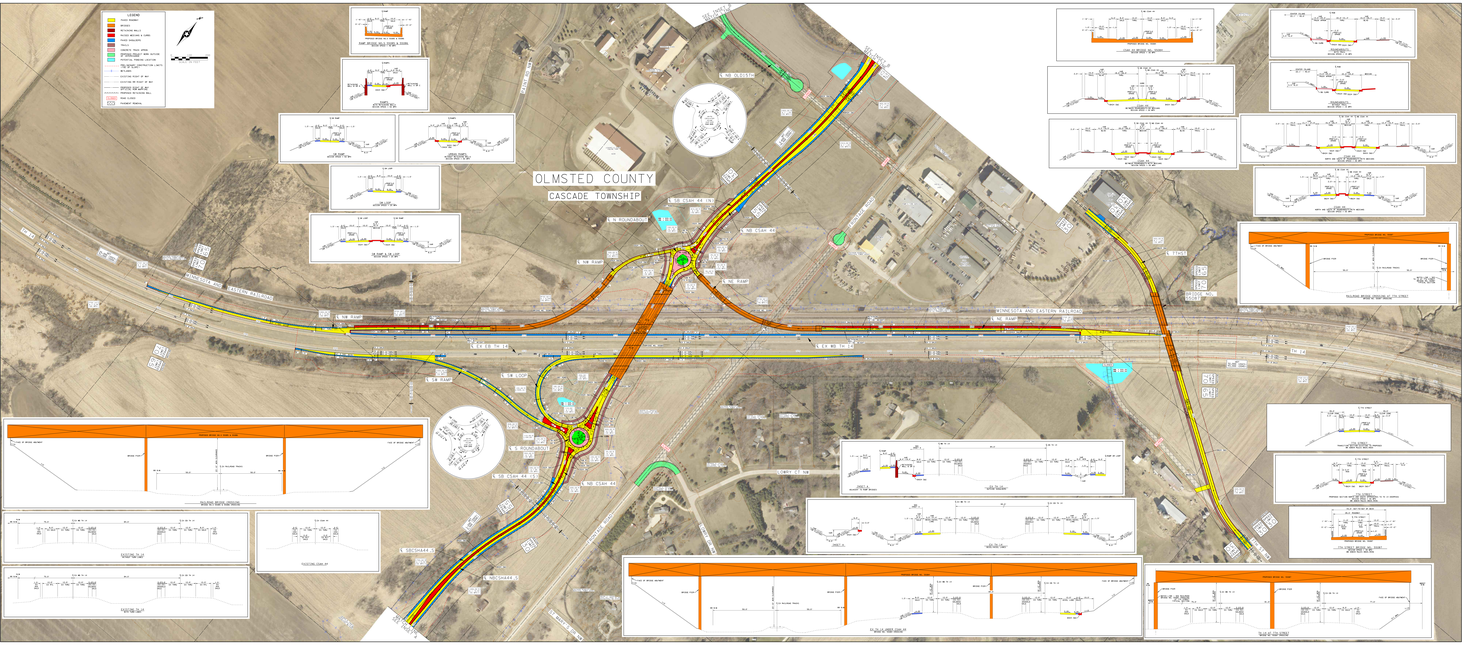
OLMSTED COUNTY
CASCADE TOWNSHIP
LEGEND
